Munishamappa Layout

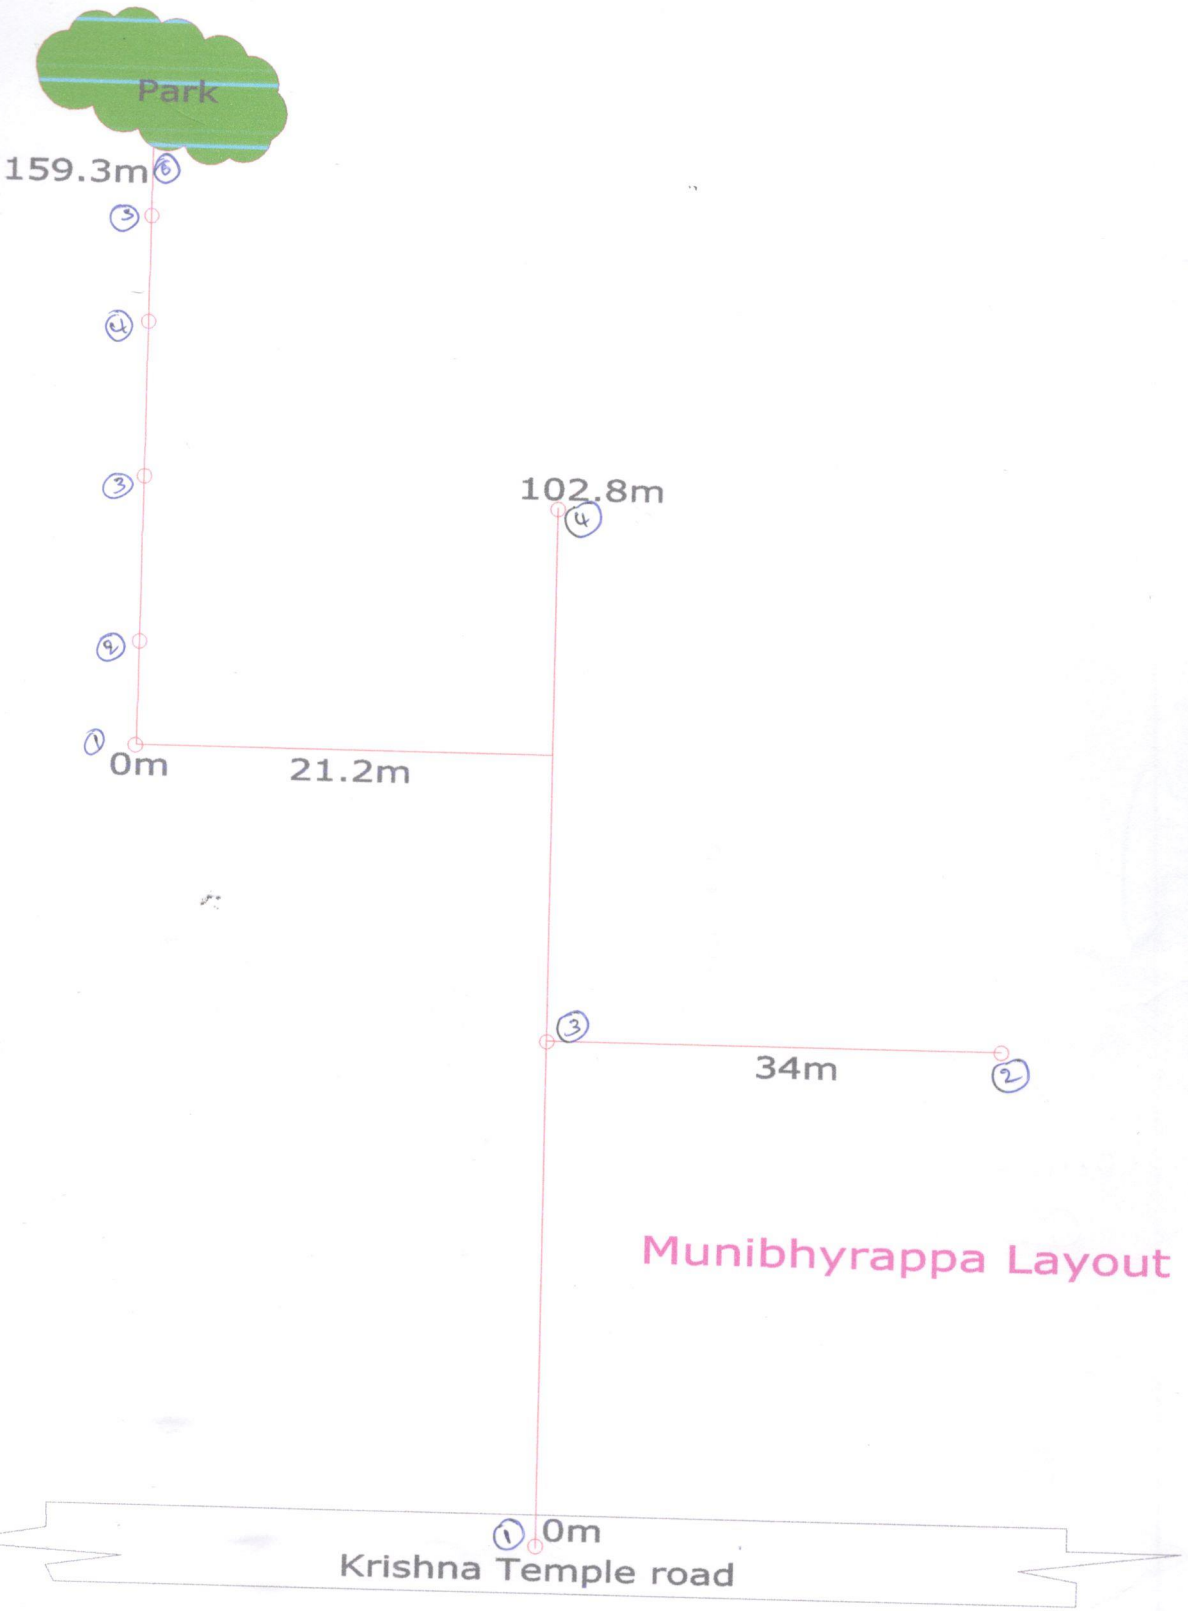

INDEX
manhole – 4 + 6
UGD Line
stone ware pipe

Asst. Executive Engineer
Project Division
Yelahanka Zone
BBMP, Bangalore - 92

CLIENT:
BRUHAT BANGALORE MAHANAGARA PALIKE

Asstt. Engineer | Asstt. Executive Engineer | Executive Engineer

UGD Works in Ward No.09

Vidyaranyapura Last Bus stop

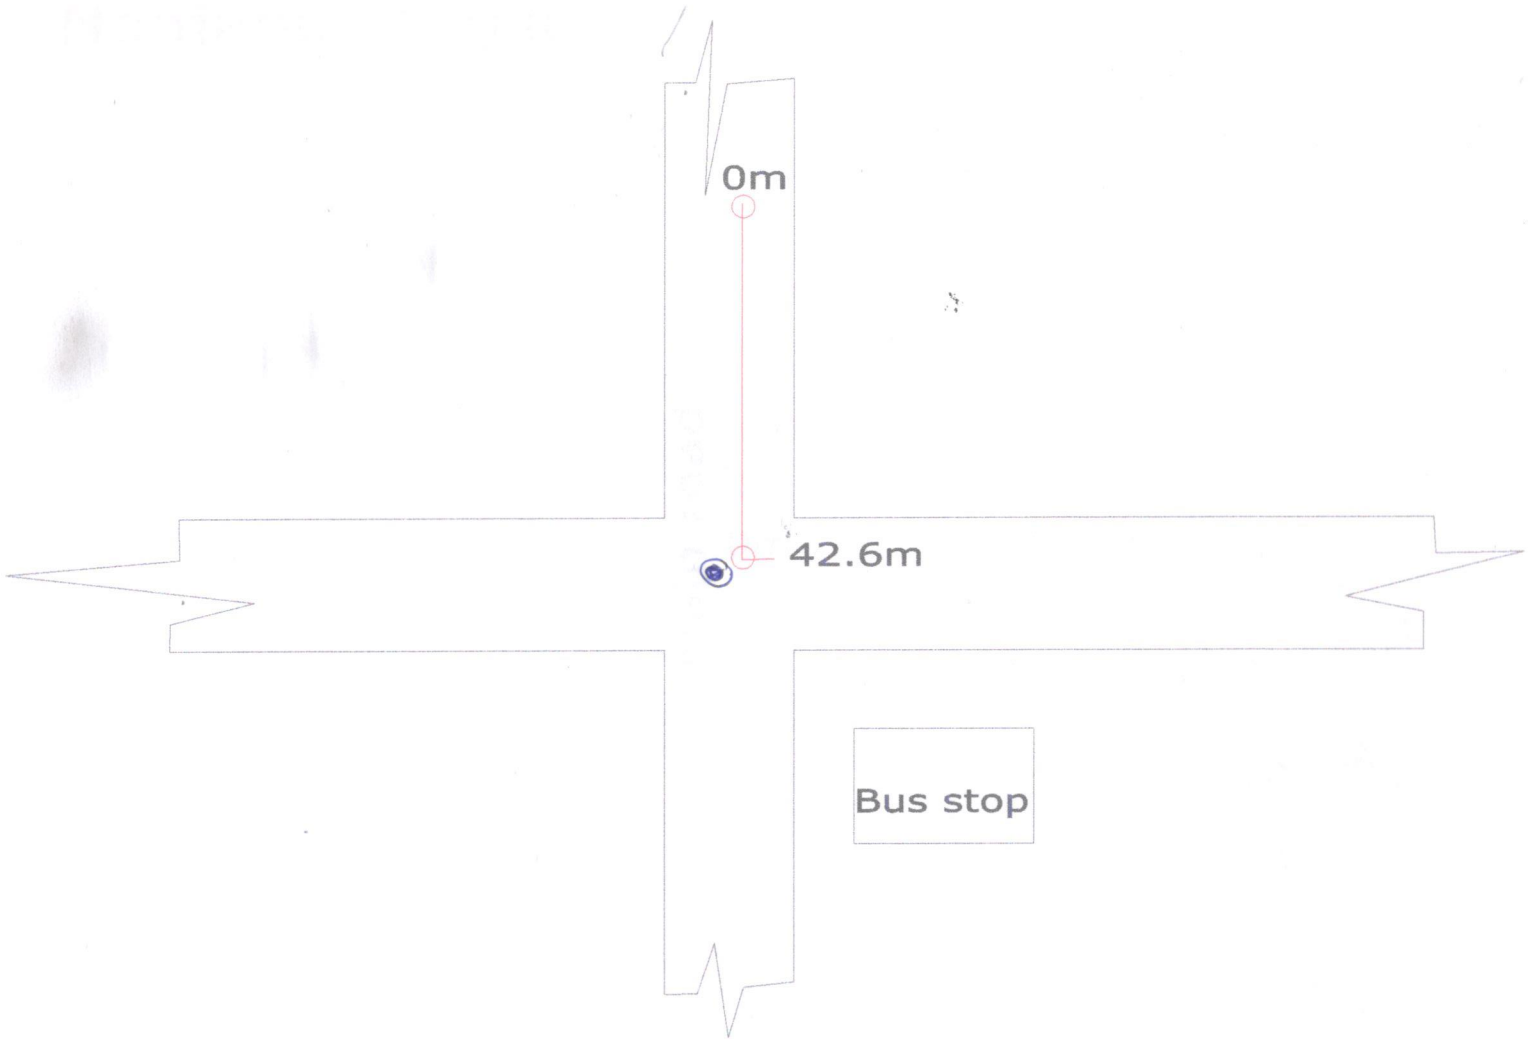

INDEX
oman hole - o
UGD Line
stonewore pipe

CLIENT:
BRUHAT BANGALORE MAHANAGARA PALIKE

Assitante Engineer | Assitante Executive Engineer | Executive Engineer

Asst. Executive Engineer
Project Division
Yelahanka Zone

UGD Works in Ward No.09

Date
Dwg no:
Rev: R0

Nanjappa Circle

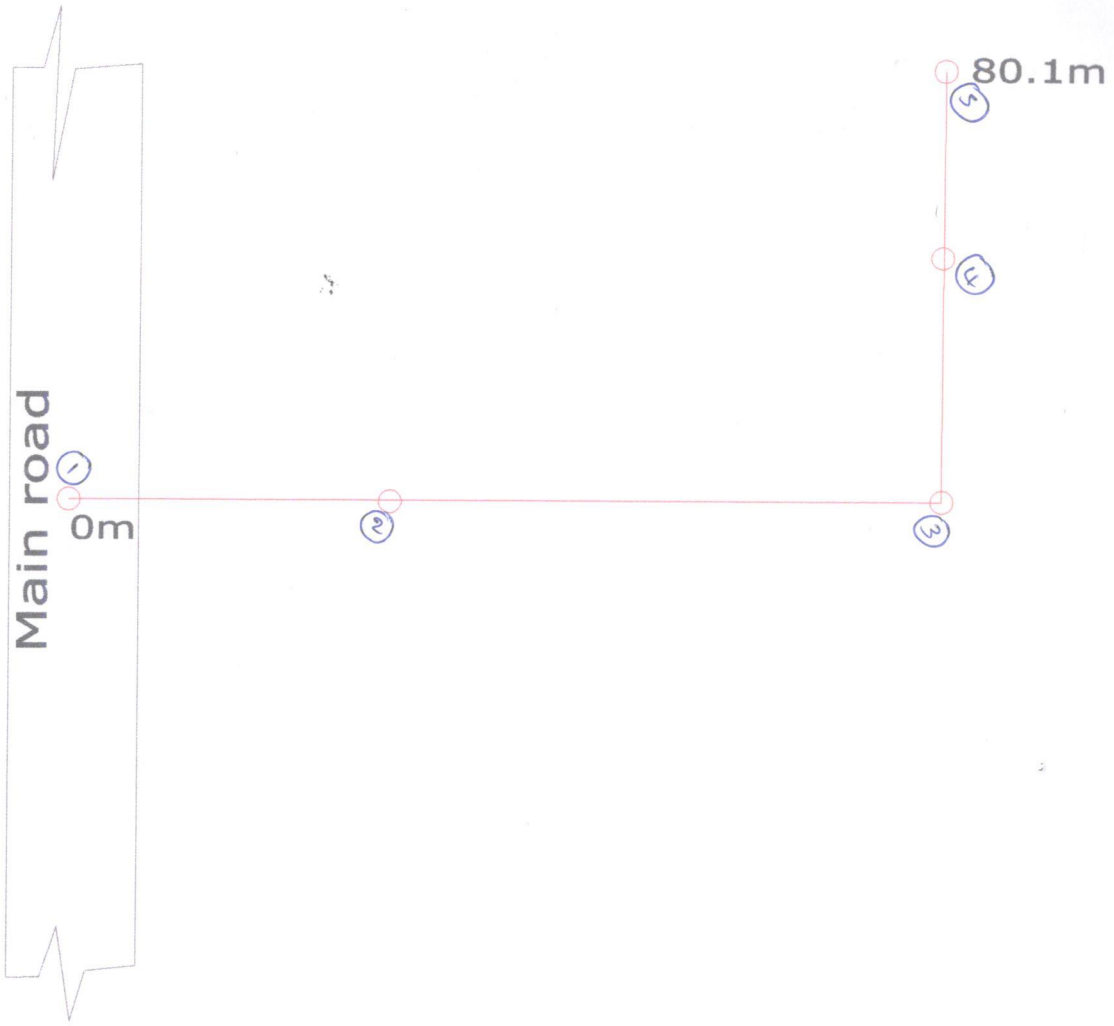

INDEX
o manhole – (5)
UGD Line
stone ware pipe

CLIENT:
BRUHAT BANGALORE
MAHANAGARA PALIKE

Asst. Executive Engineer
Project Division
Yelahanka Zone

Assitante Engineer | Assitante Executive Engineer | Executive Engineer

UGD Works in Ward No.09

Date
Dwg no:
Rev: R0

Virupakshapura Maruthibadavane

buddha jyothi Badavane

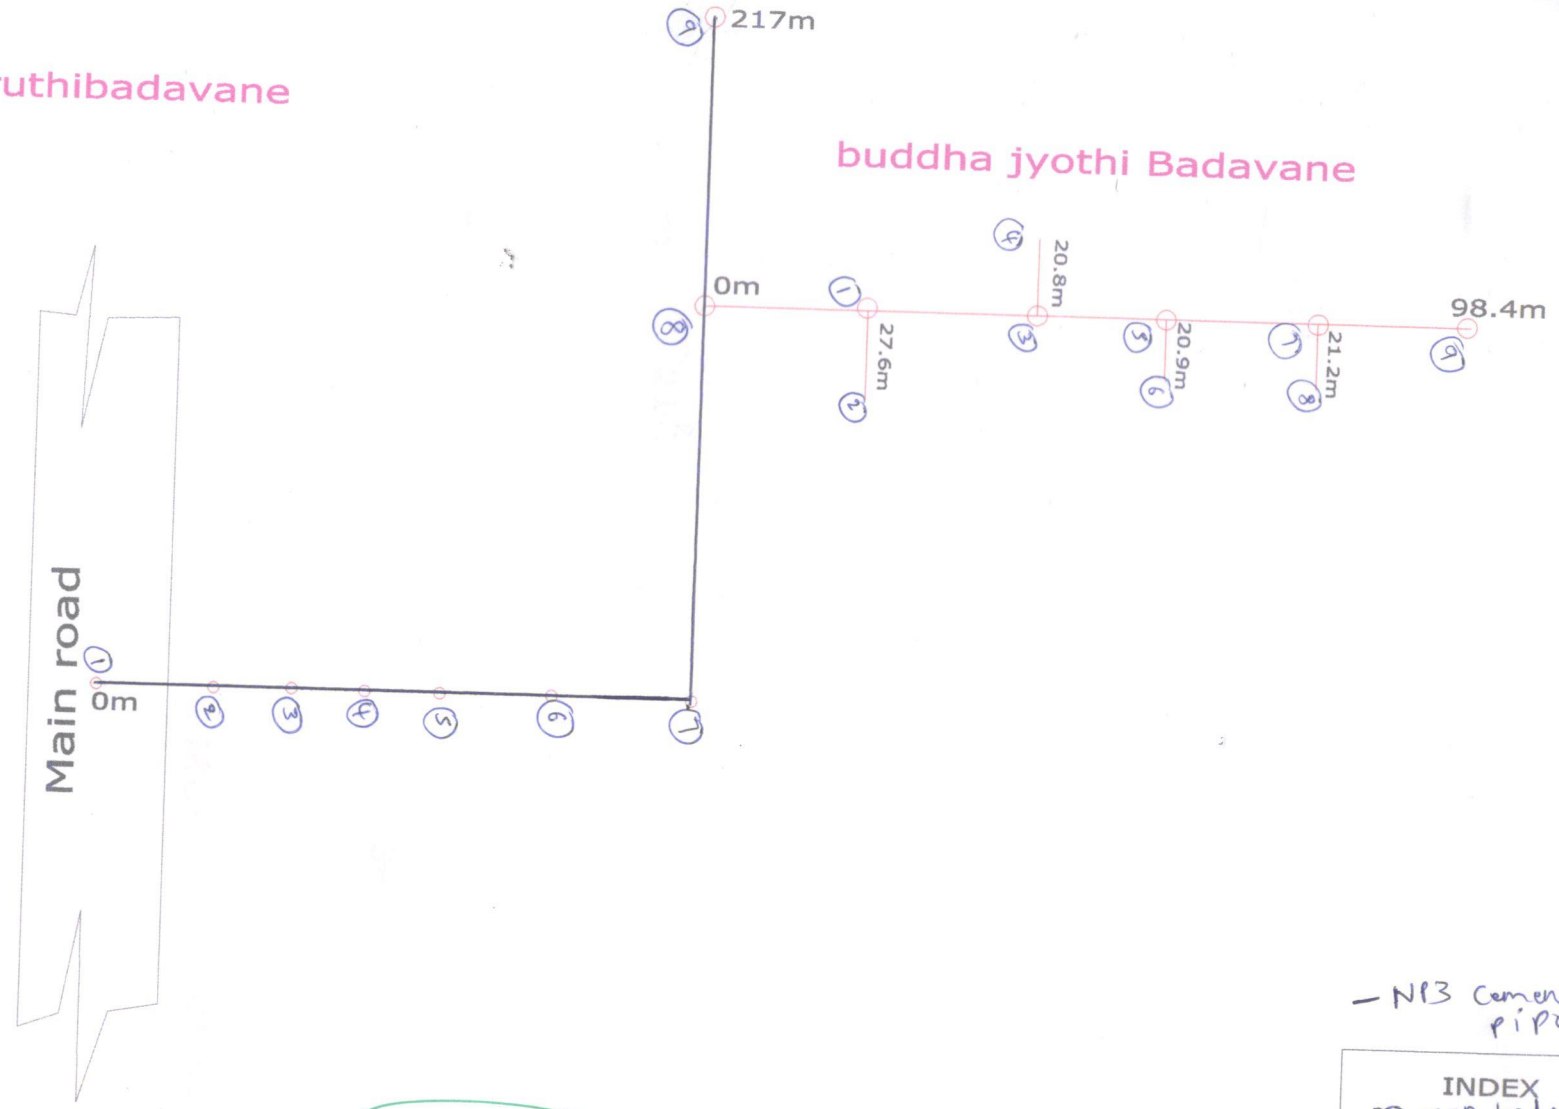

- NP3 Cement pipe

INDEX
man hole-9+9
UGD Line
Stonewate pipe

CLIENT:
BRUHAT BANGALORE MAHANAGARA PALIKE

Assitante Engineer | Assitante Executive Engineer | Executive Engineer

Asst. Executive Engineer
Project Division
Yelahanka Zone
BBMP, Bangalore-92

UGD Works in Ward No.09

Date

Dwg no:

Rev: R0